


**4-87-00105 -
ICHETUCKNEE PINES
SUBDIVISION**

MICROGRAPHICS

The Information and Image ManagersSM
1925-A N.W. Second Street
Gainesville, Florida 32609
Phone: (352) 372-6039 – Fax: (352) 378-6039
www.micrographicsinc.com

ICHETUCKNEE PINES SUBDIVISION

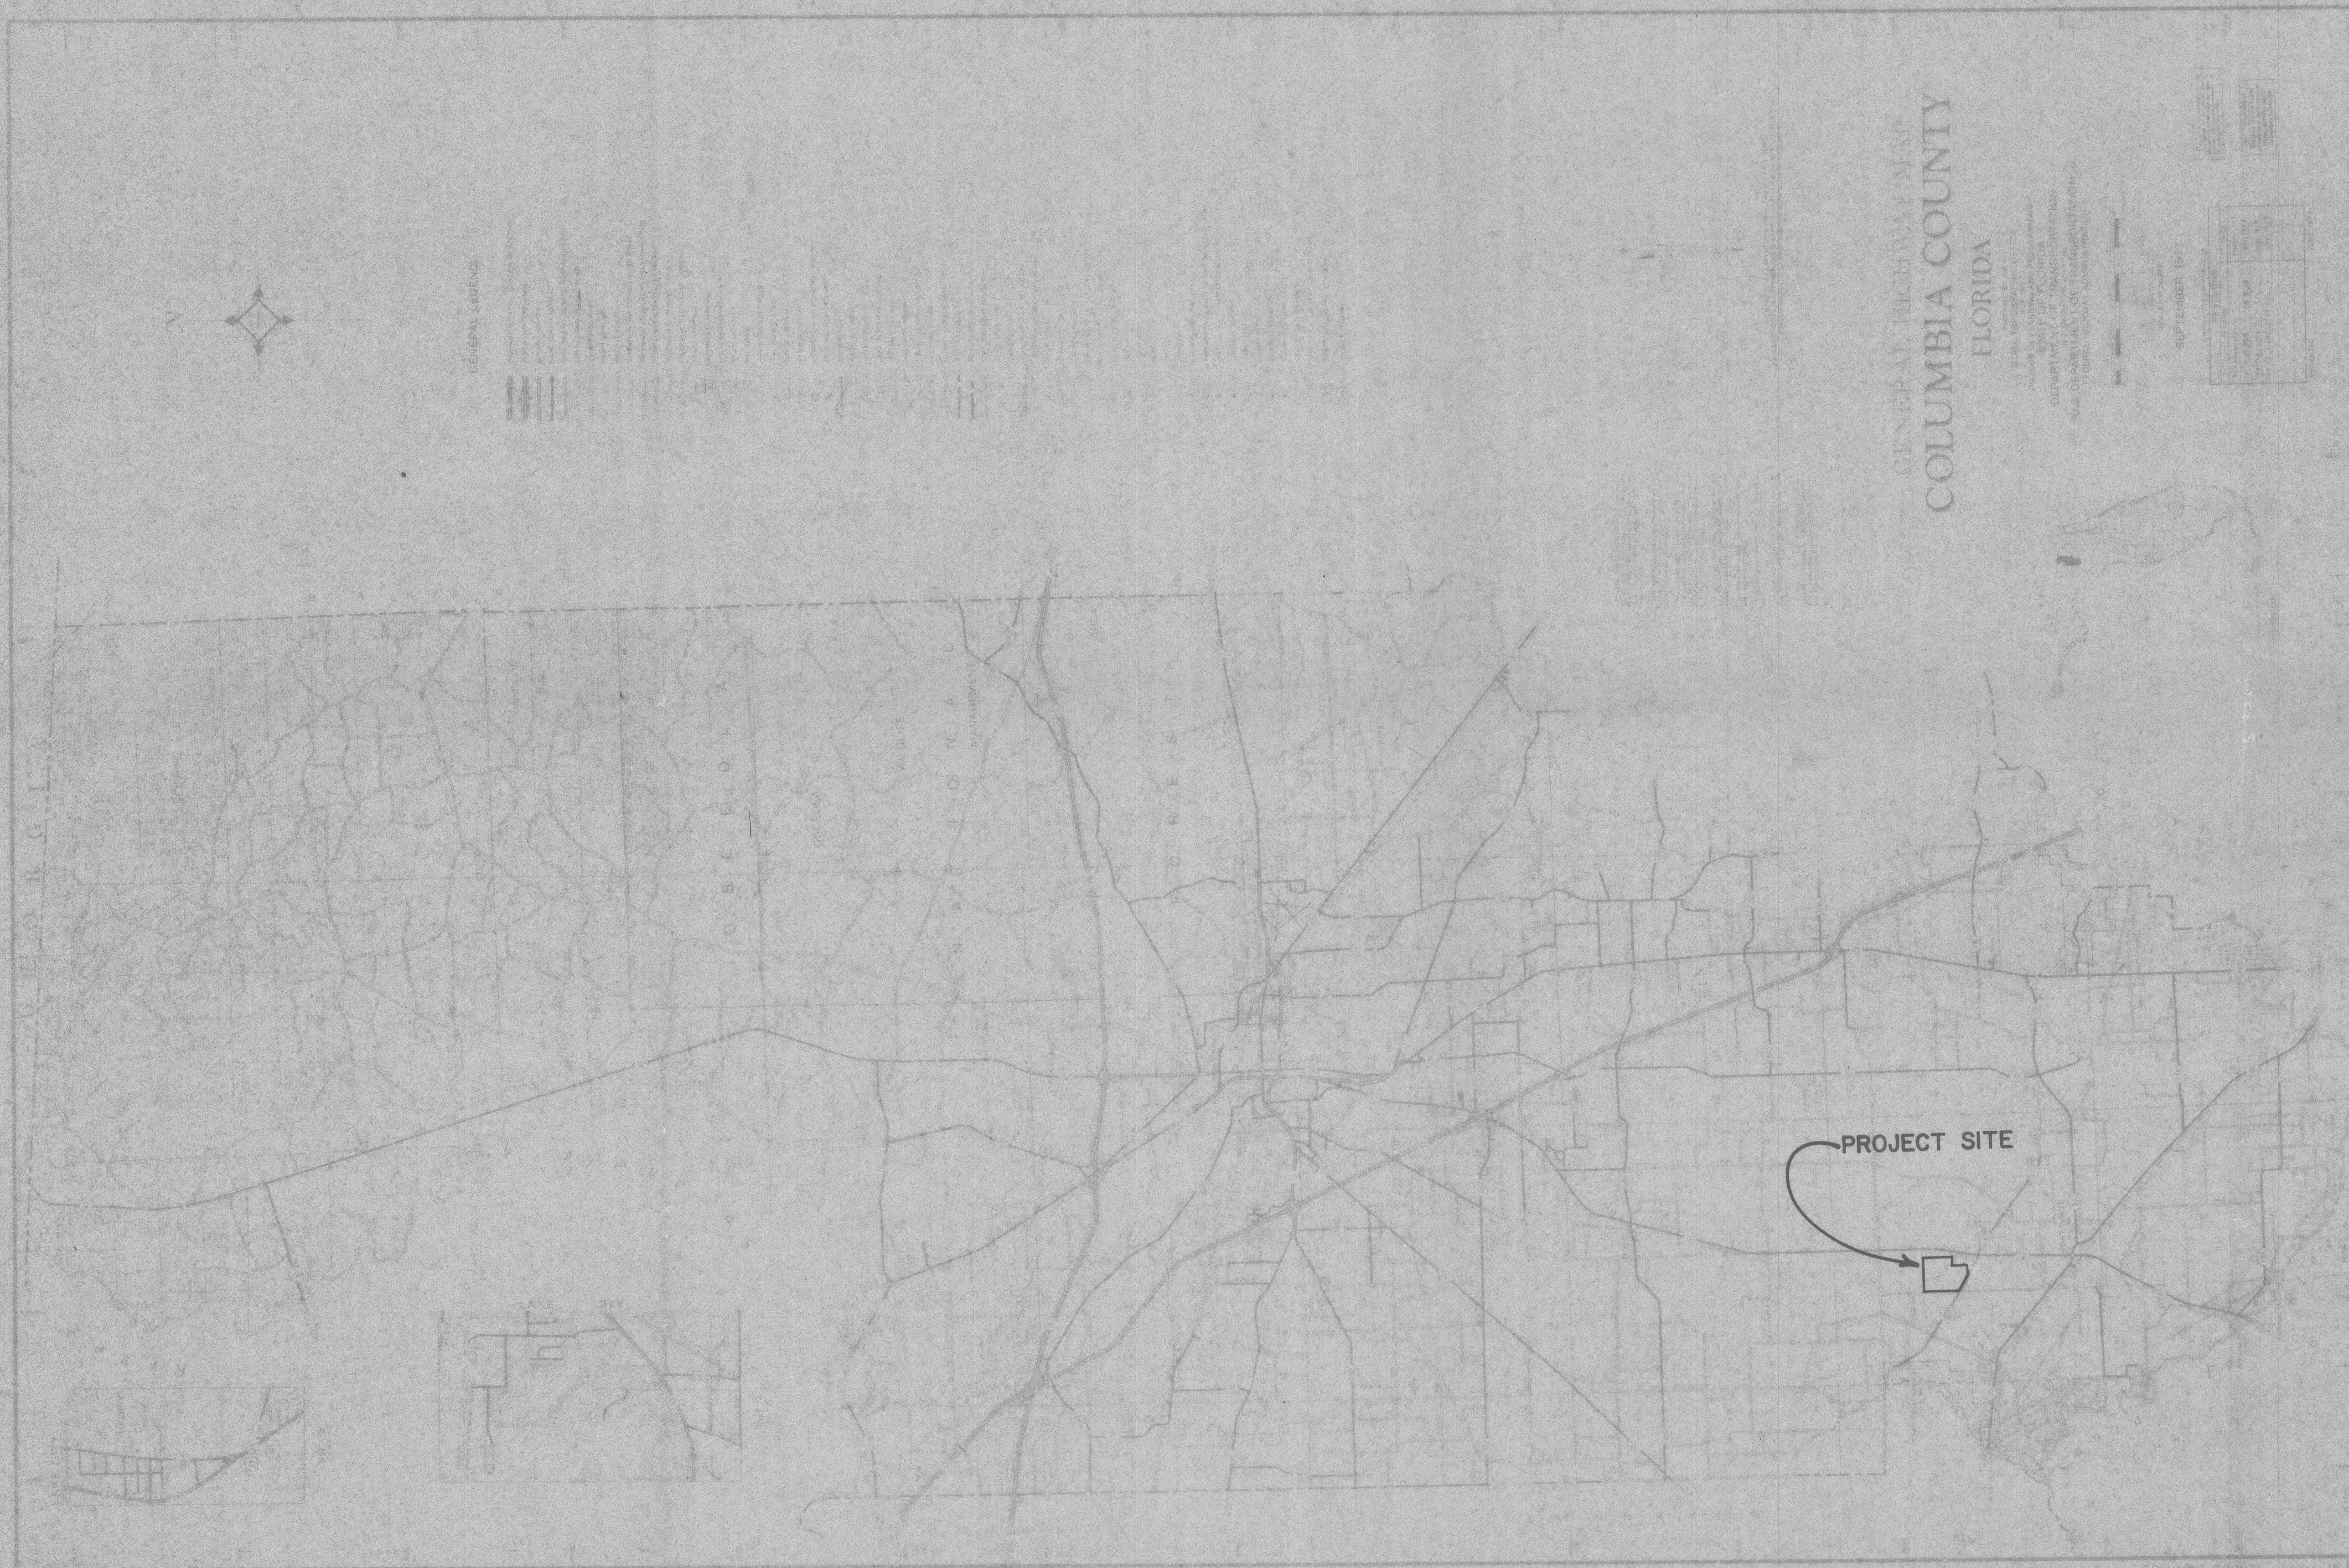

INDEX

- 1) LOCATION MAP
- 2) SITE PLAN
- 3) DETAIL SHEET
- (4-6) PLAN & PROFILE

MAY 12, 1987

PREPARED FOR

THE
PATTEN CORPORATION
SOUTH ATLANTIC
P.O. BOX 2299
LAKE CITY, FL. 32056

BY

SUWANNEE VALLEY
ENGINEERING
P.O. BOX 1388
LIVE OAK, FL.
32060

4-87-00105



HAND DELIVERED
DATE 8-13-87

AS-BUILT
4-87-00105

Box #4


Handwritten signature
May 13 87


PROFILE	SURVEYED	BY	DATE
	PLOTTED		
NOTE BOOK	GRADES CHECKED		
	B, M, 's NOTED		
No. _____	STRUCTURE NOTATIONS CHECKED		

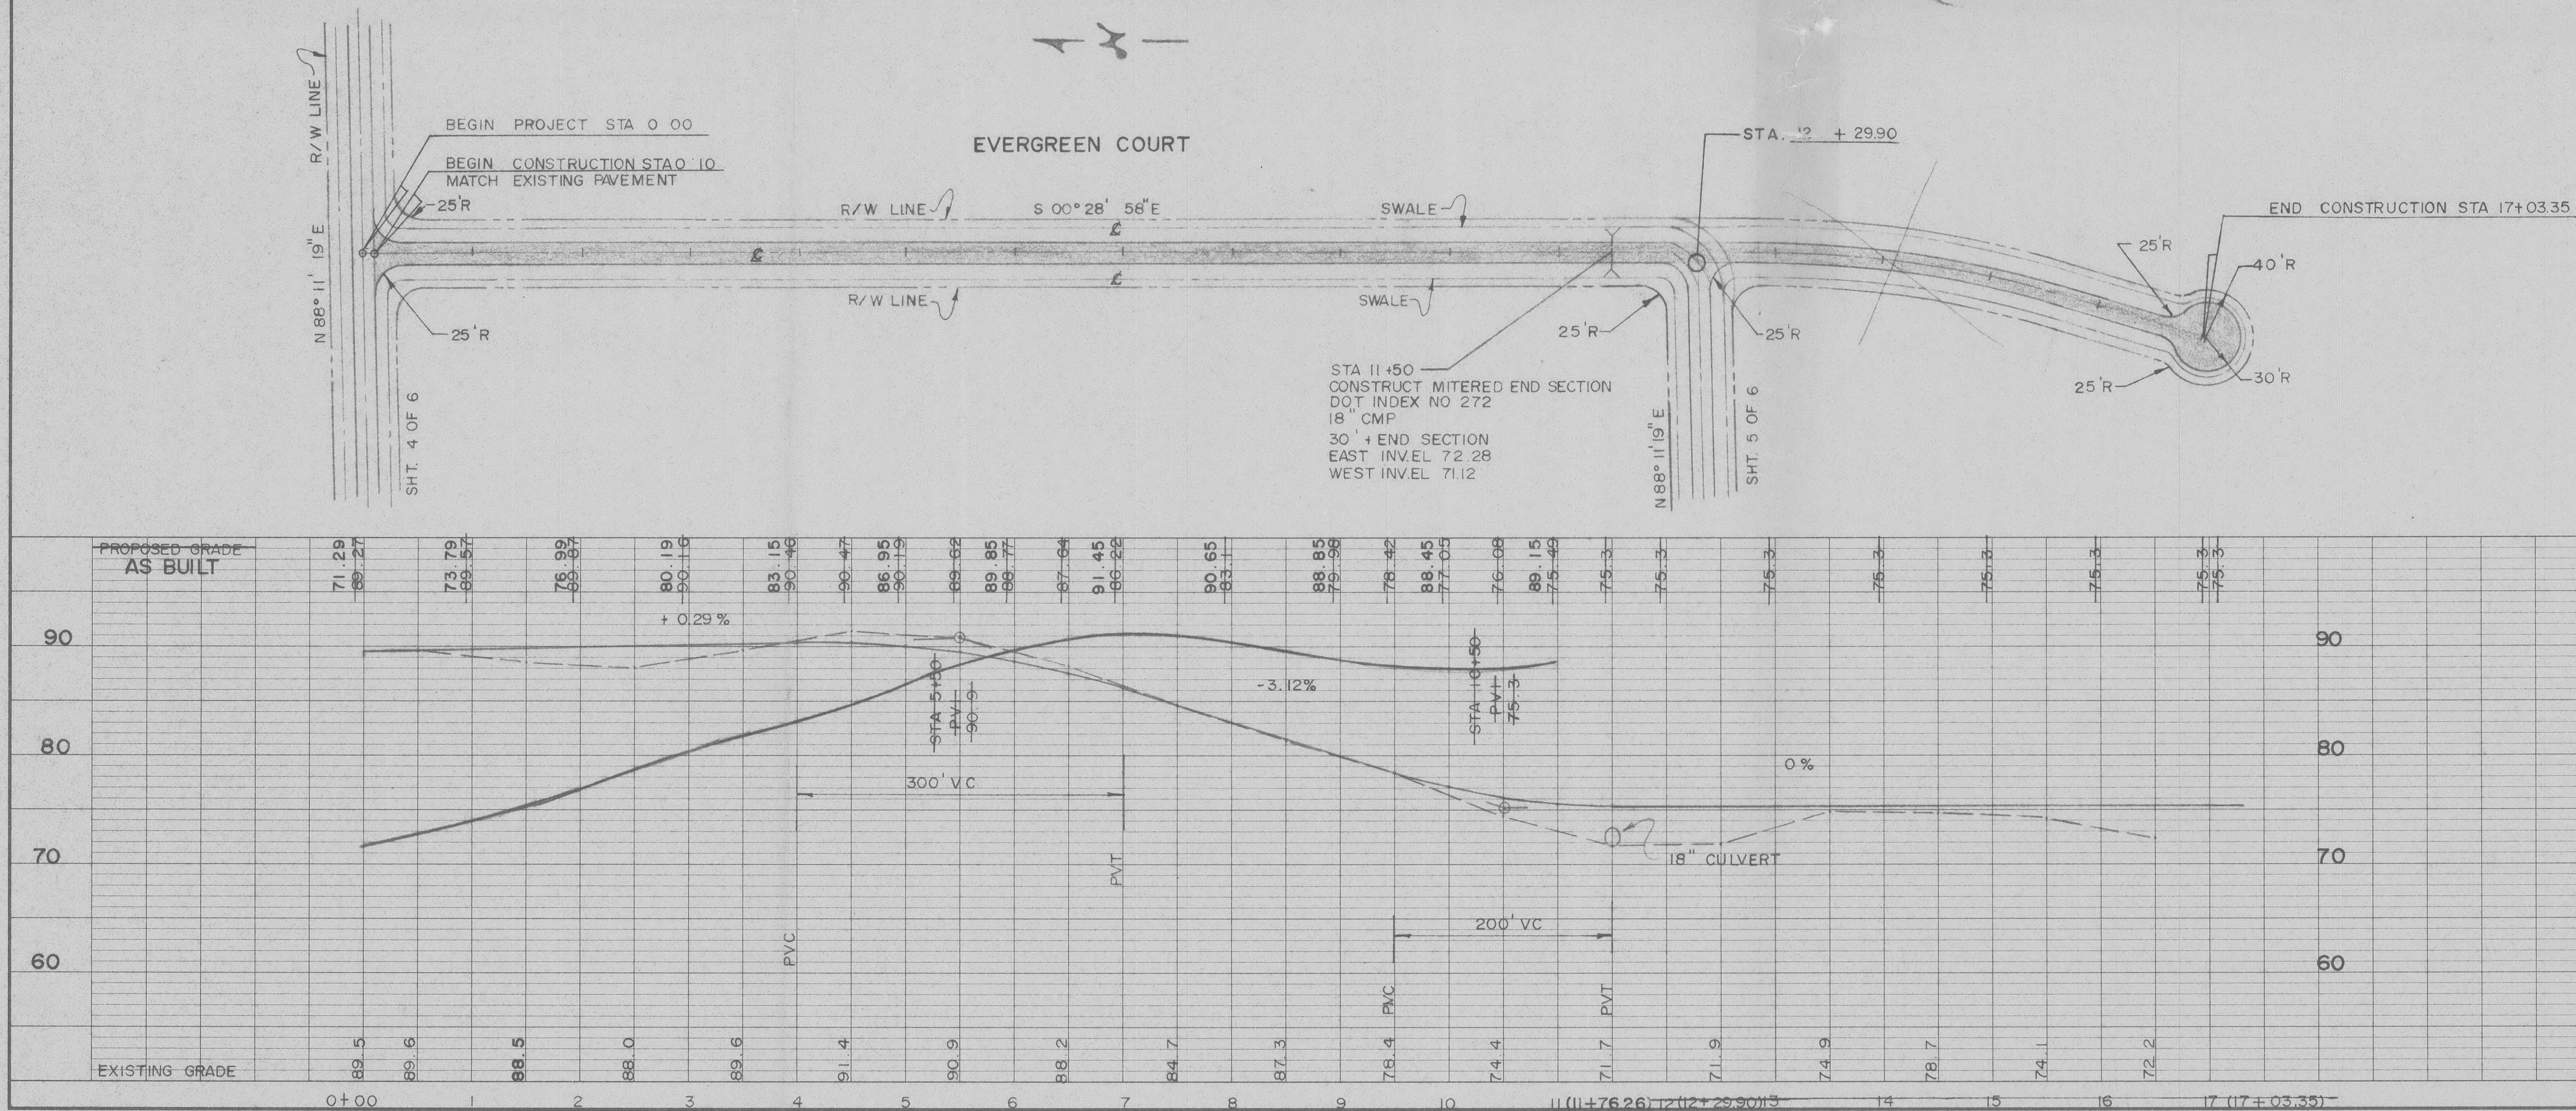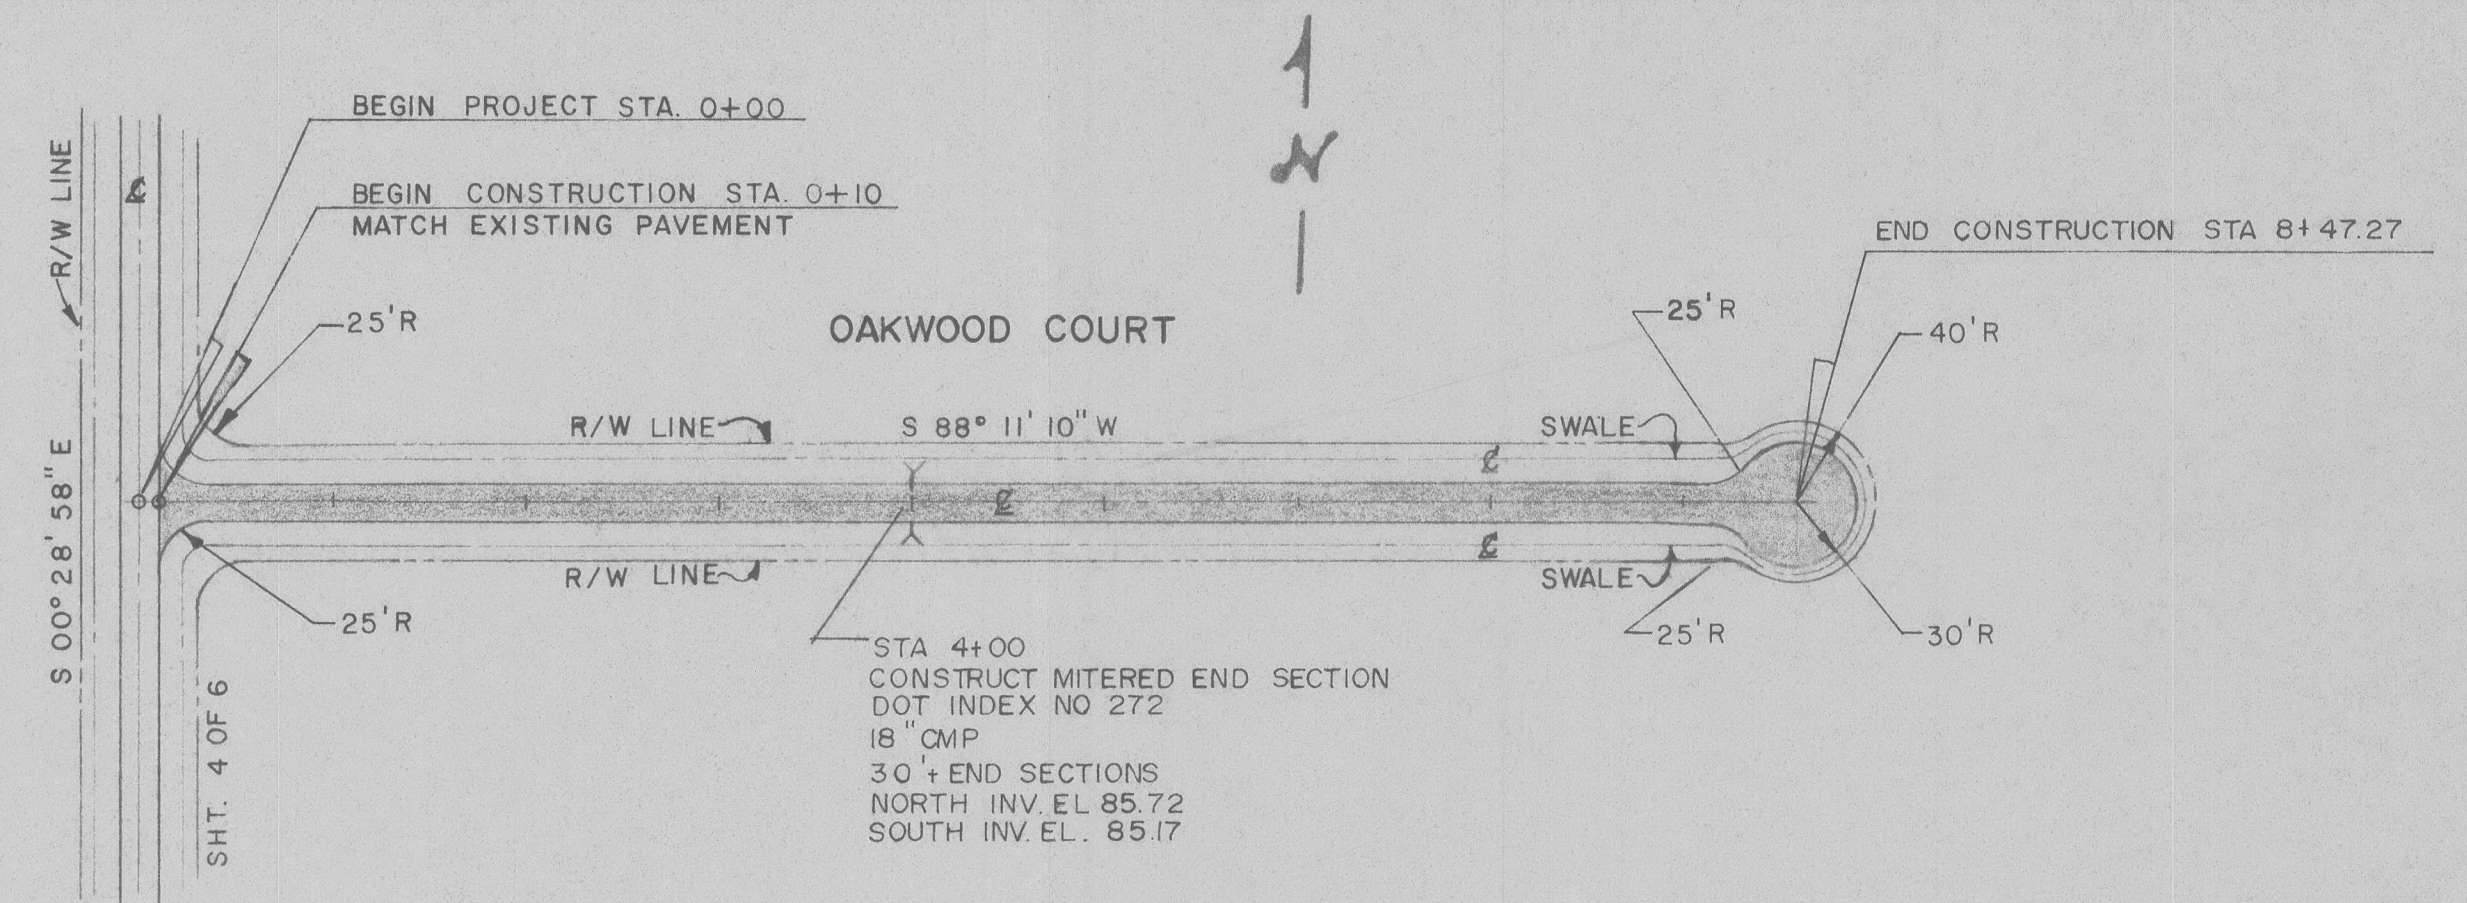

PROFILE	SURVEYED	BY	DATE
	PLOTTED		
	GRADES CHECKED		
	B. M.'s NOTED		
	STRUCTURE NOTATIONS CHECKED		
NOTE BOOK			
No. _____			

PROFILE	SURVEYED	BY	DATE
	PLOTTED		
	GRADES CHECKED		
	B. M.'s NOTED		
NOTE BOOK			

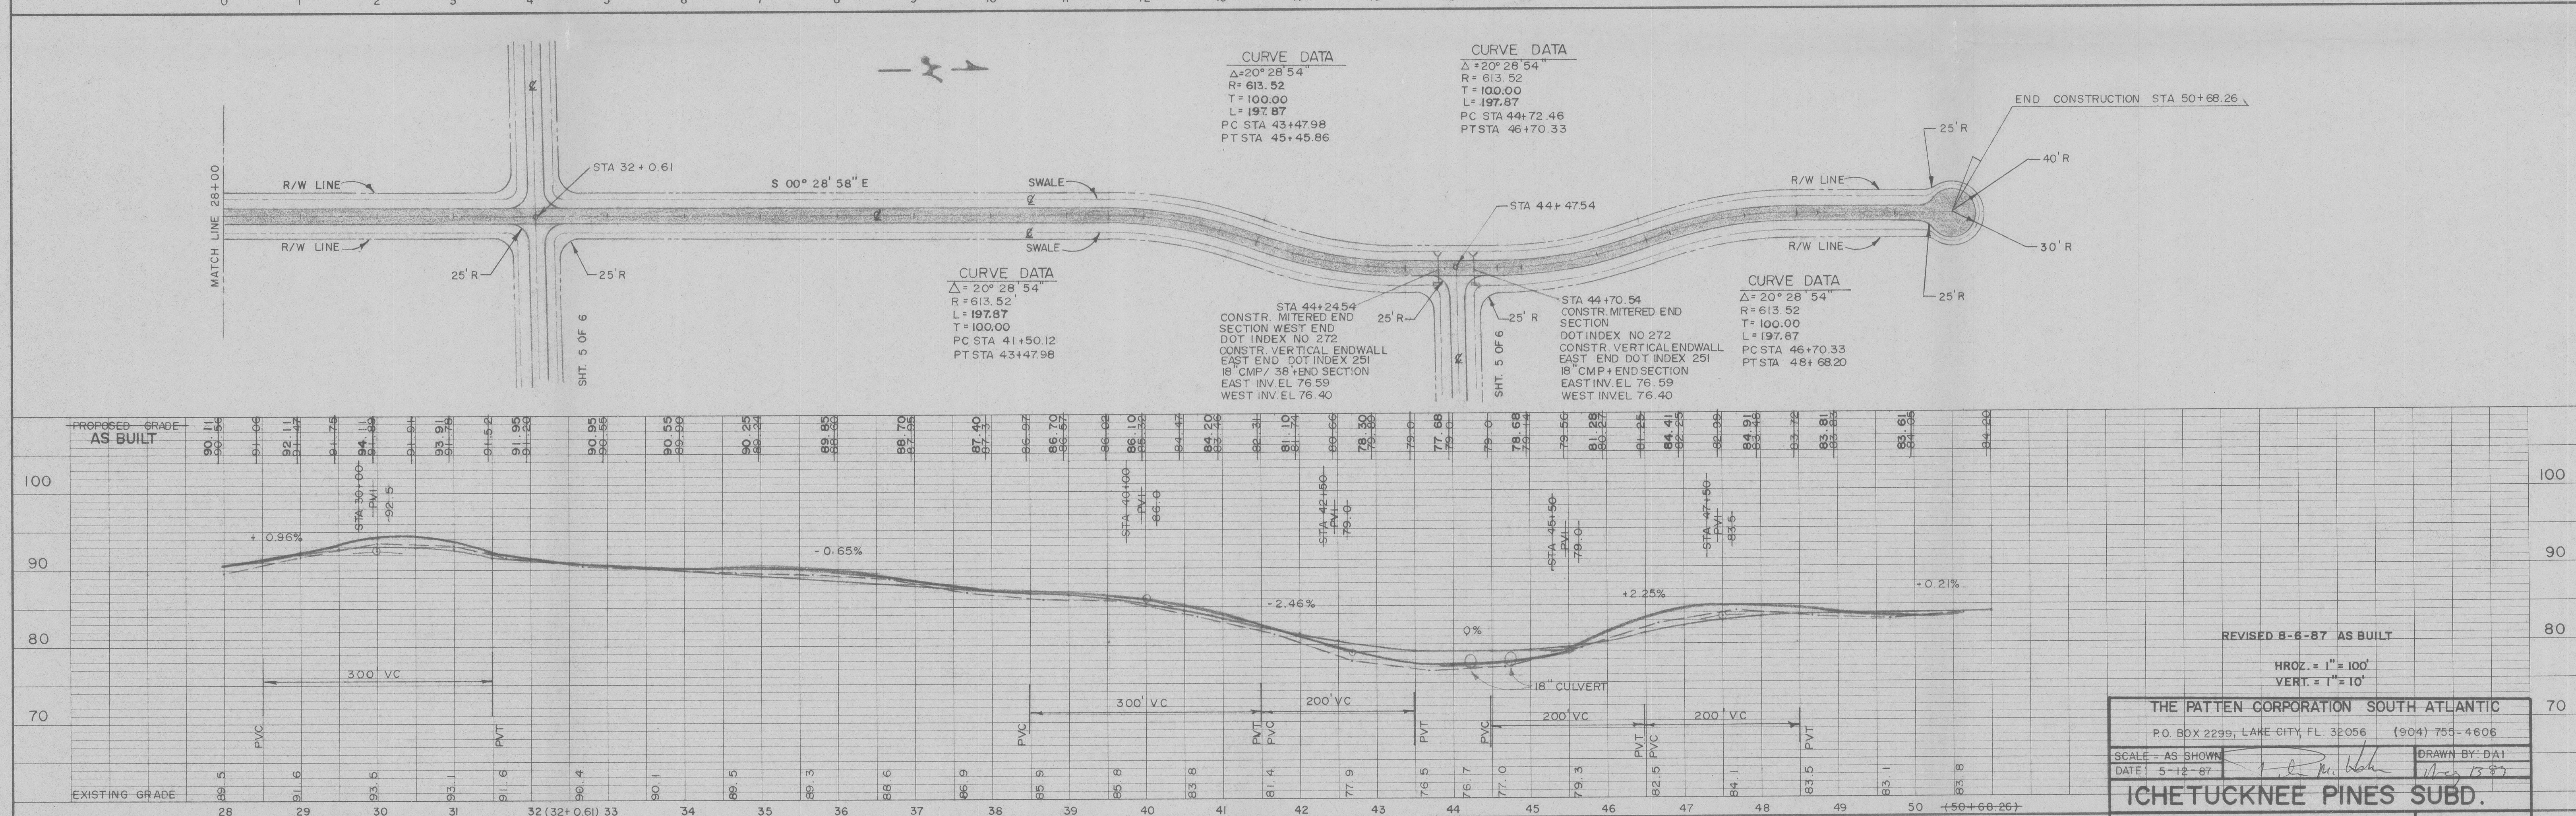

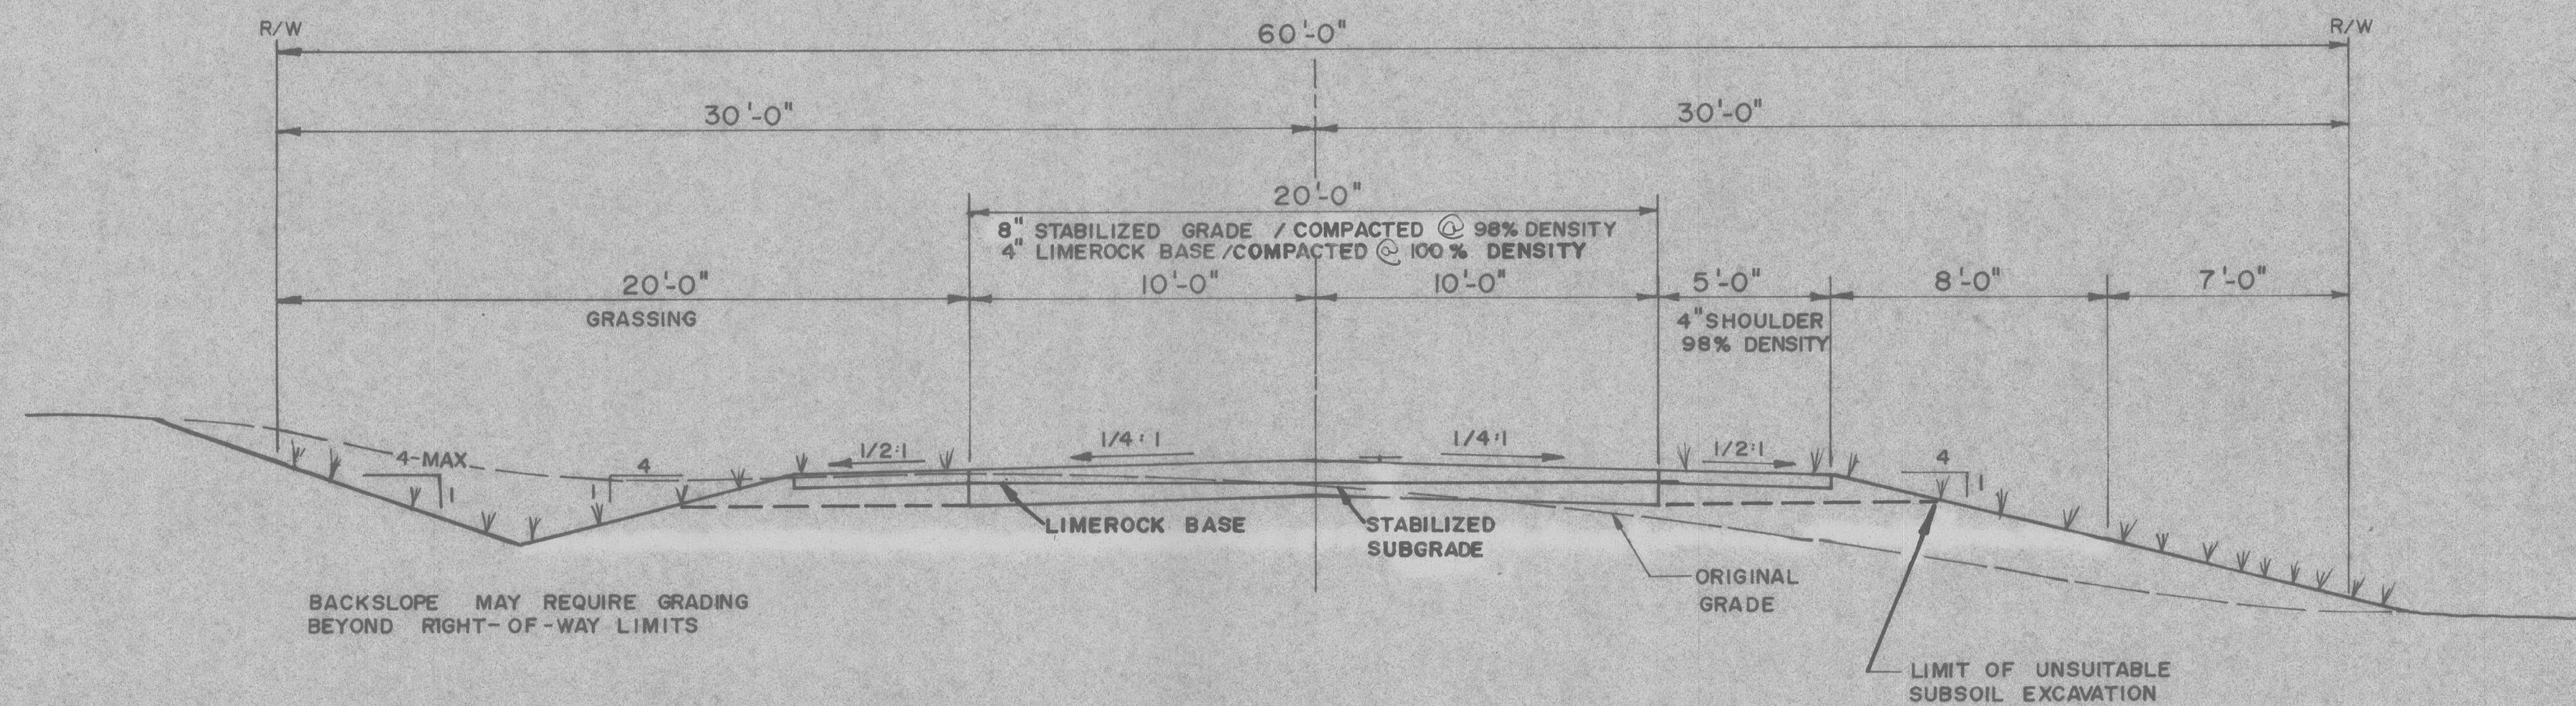

TYPICAL ROADWAY DETAIL

DRAINAGE SCHEDULE

BASIN	AREA	L.O.T.	SOIL TYPE	SLOPE
1	32.644	1400'	A-3	1.07
2	14.729	700'	A-3	2.86
3	18.118	1300'	A-3	1.54
4	11.166	800'	A-3	2.50
5	8.549	500'	A-3	2.00
6	41.144	1400'	A-3	5.00
7	10.009	600'	A-3	2.08
8	23.244	1250'	A-3	2.00
9	7.759	850'	A-3	1.18
10	19.100	900'	A-3	1.11
11	40.404	1200'	A-3	2.92
12	15.794	1300'	A-3	.58
13	22.590	1250'	A-3	1.00
14	8.907	800'	A-3	2.19
15	60.331	1600'	A-3	1.56
16	4.959	600'	A-3	1.67
17	8.310	1100'	A-3	.91
18	1.699	250'	A-3	2.00
19	38.567	1500'	A-3	1.33
20	8.081	900'	A-3	1.67

GENERAL NOTES

- ALL ROADWAY CONSTRUCTION SHALL BE ACCORDING TO FLORIDA DEPARTMENT OF TRANSPORTATION "STANDARD SPECIFICATIONS FOR ROAD AND BRIDGE CONSTRUCTION", 1986, SECTIONS REFERENCED BY FOLLOWING NOTES.
- MOBILIZATION SHALL INCLUDE GENERAL CONSTRUCTION OPERATIONS TO BE PAID FOR AS ONE LUMP SUM ACCORDING TO THE REQUIREMENTS OF THE FOLLOWING D.O.T. SECTION NUMBERS:
 - 100 - CONSTRUCTION EQUIPMENT
 - 101 - MOBILIZATION
 - 102 - MAINTENANCE OF TRAFFIC
 - 104 - PREVENTION, CONTROL & DEBATEMENT OF EROSION & WATER POLLUTION
- CLEARING & GRUBBING - THE CONTRACTOR SHALL REMOVE ALL DEBRIS WITHIN THE LIMITS OF CLEARING & GRUBBING AS INDICATED BY THE SITE PLAN, ACCORDING TO SECTION 110.
- EXCAVATION AND EMBANKMENT SHALL BE CONDUCTED ACCORDING TO SECTION 120 AS IT APPLIES TO REGULAR ROADWAY EXCAVATION AND SUBSOIL EXCAVATION. ALL EXCAVATED MATERIALS MAY BE DEPOSITED ON SITE AT THE DIRECTION OF THE FIELD ENGINEER. UNSUITABLE SUBSOIL SHALL BE IDENTIFIED BY THE FIELD ENGINEER BEFORE ITS EXCAVATION. THE SOILS MAY BE DEPOSITED ON SITE AT THE DIRECTION OF THE FIELD ENGINEER AND BORROW MATERIAL FOR UNSUITABLE SUBSOIL REPLACEMENT MAY BE TAKEN FROM THE SITE AT AREAS APPROVED BY THE FIELD ENGINEER.

5) A 6" STABILIZED GRADE SHALL BE CONSTRUCTED ACCORDING TO SECTION 160 AS APPLIED TO TYPE B STABILIZING. THE SPECIFIED BEARING VALUE FOR THE 6" STABILIZED SUBGRADE IS AT 98% OF THE MAXIMUM DENSITY AS DETERMINED BY TEST METHOD D OF AASHTO-T160 (MODIFIED).

THE CONTRACTOR SHALL ALSO STABILIZE THE ROADWAY SHOULDERS TO A DEPTH OF 4".
- CULVERTS SHALL CONSIST OF ASPHALT COATED CORRUGATED METAL PIPE CONSTRUCTED ACCORDING TO SECTION 430. MITERED END SECTIONS FOR STANDARD ENDWALLS SHALL CONFORM TO D.O.T. ROADWAY AND TRAFFIC DESIGN STANDARDS AS REQUIRED BY THE PLANS.
- THE CONTRACTOR SHALL GRASS ALL DISTURBED AREAS AT THE DIRECTION OF THE FIELD ENGINEER ACCORDING TO SECTION 570. THE CONTRACTOR SHALL SEED, MULCH, FERTILIZE AND WATER.
- HIGHWAY SIGNING SHALL BE IN ACCORDANCE TO SECTION 700. THE ROAD SIDE SIGN SUPPORTS SHALL BE FRANGIBLE IN ACCORDANCE W/ COLUMBIA COUNTY CODES
- ALL MATERIALS USED BY THE CONTRACTOR FOR CONSTRUCTION ON THE PROJECT SHALL CONFORM TO DIVISION III.

BASIN 3
100.99

Denotes 100 yr/24 hour
Flood elevation

Watershed Boundary

REVISED 8-7-87 AS BUILT

THE PATTEN CORPORATION SOUTH ATLANTIC

P.O. BOX 2299, LAKE CITY, FL. 32056 (904) 755-4606



SCALE = 1/4" = 1'

DATE 5-12-87

DAI

ICHETUCKNEE PINES SUBD.

DETAIL SHEET 3 OF 6

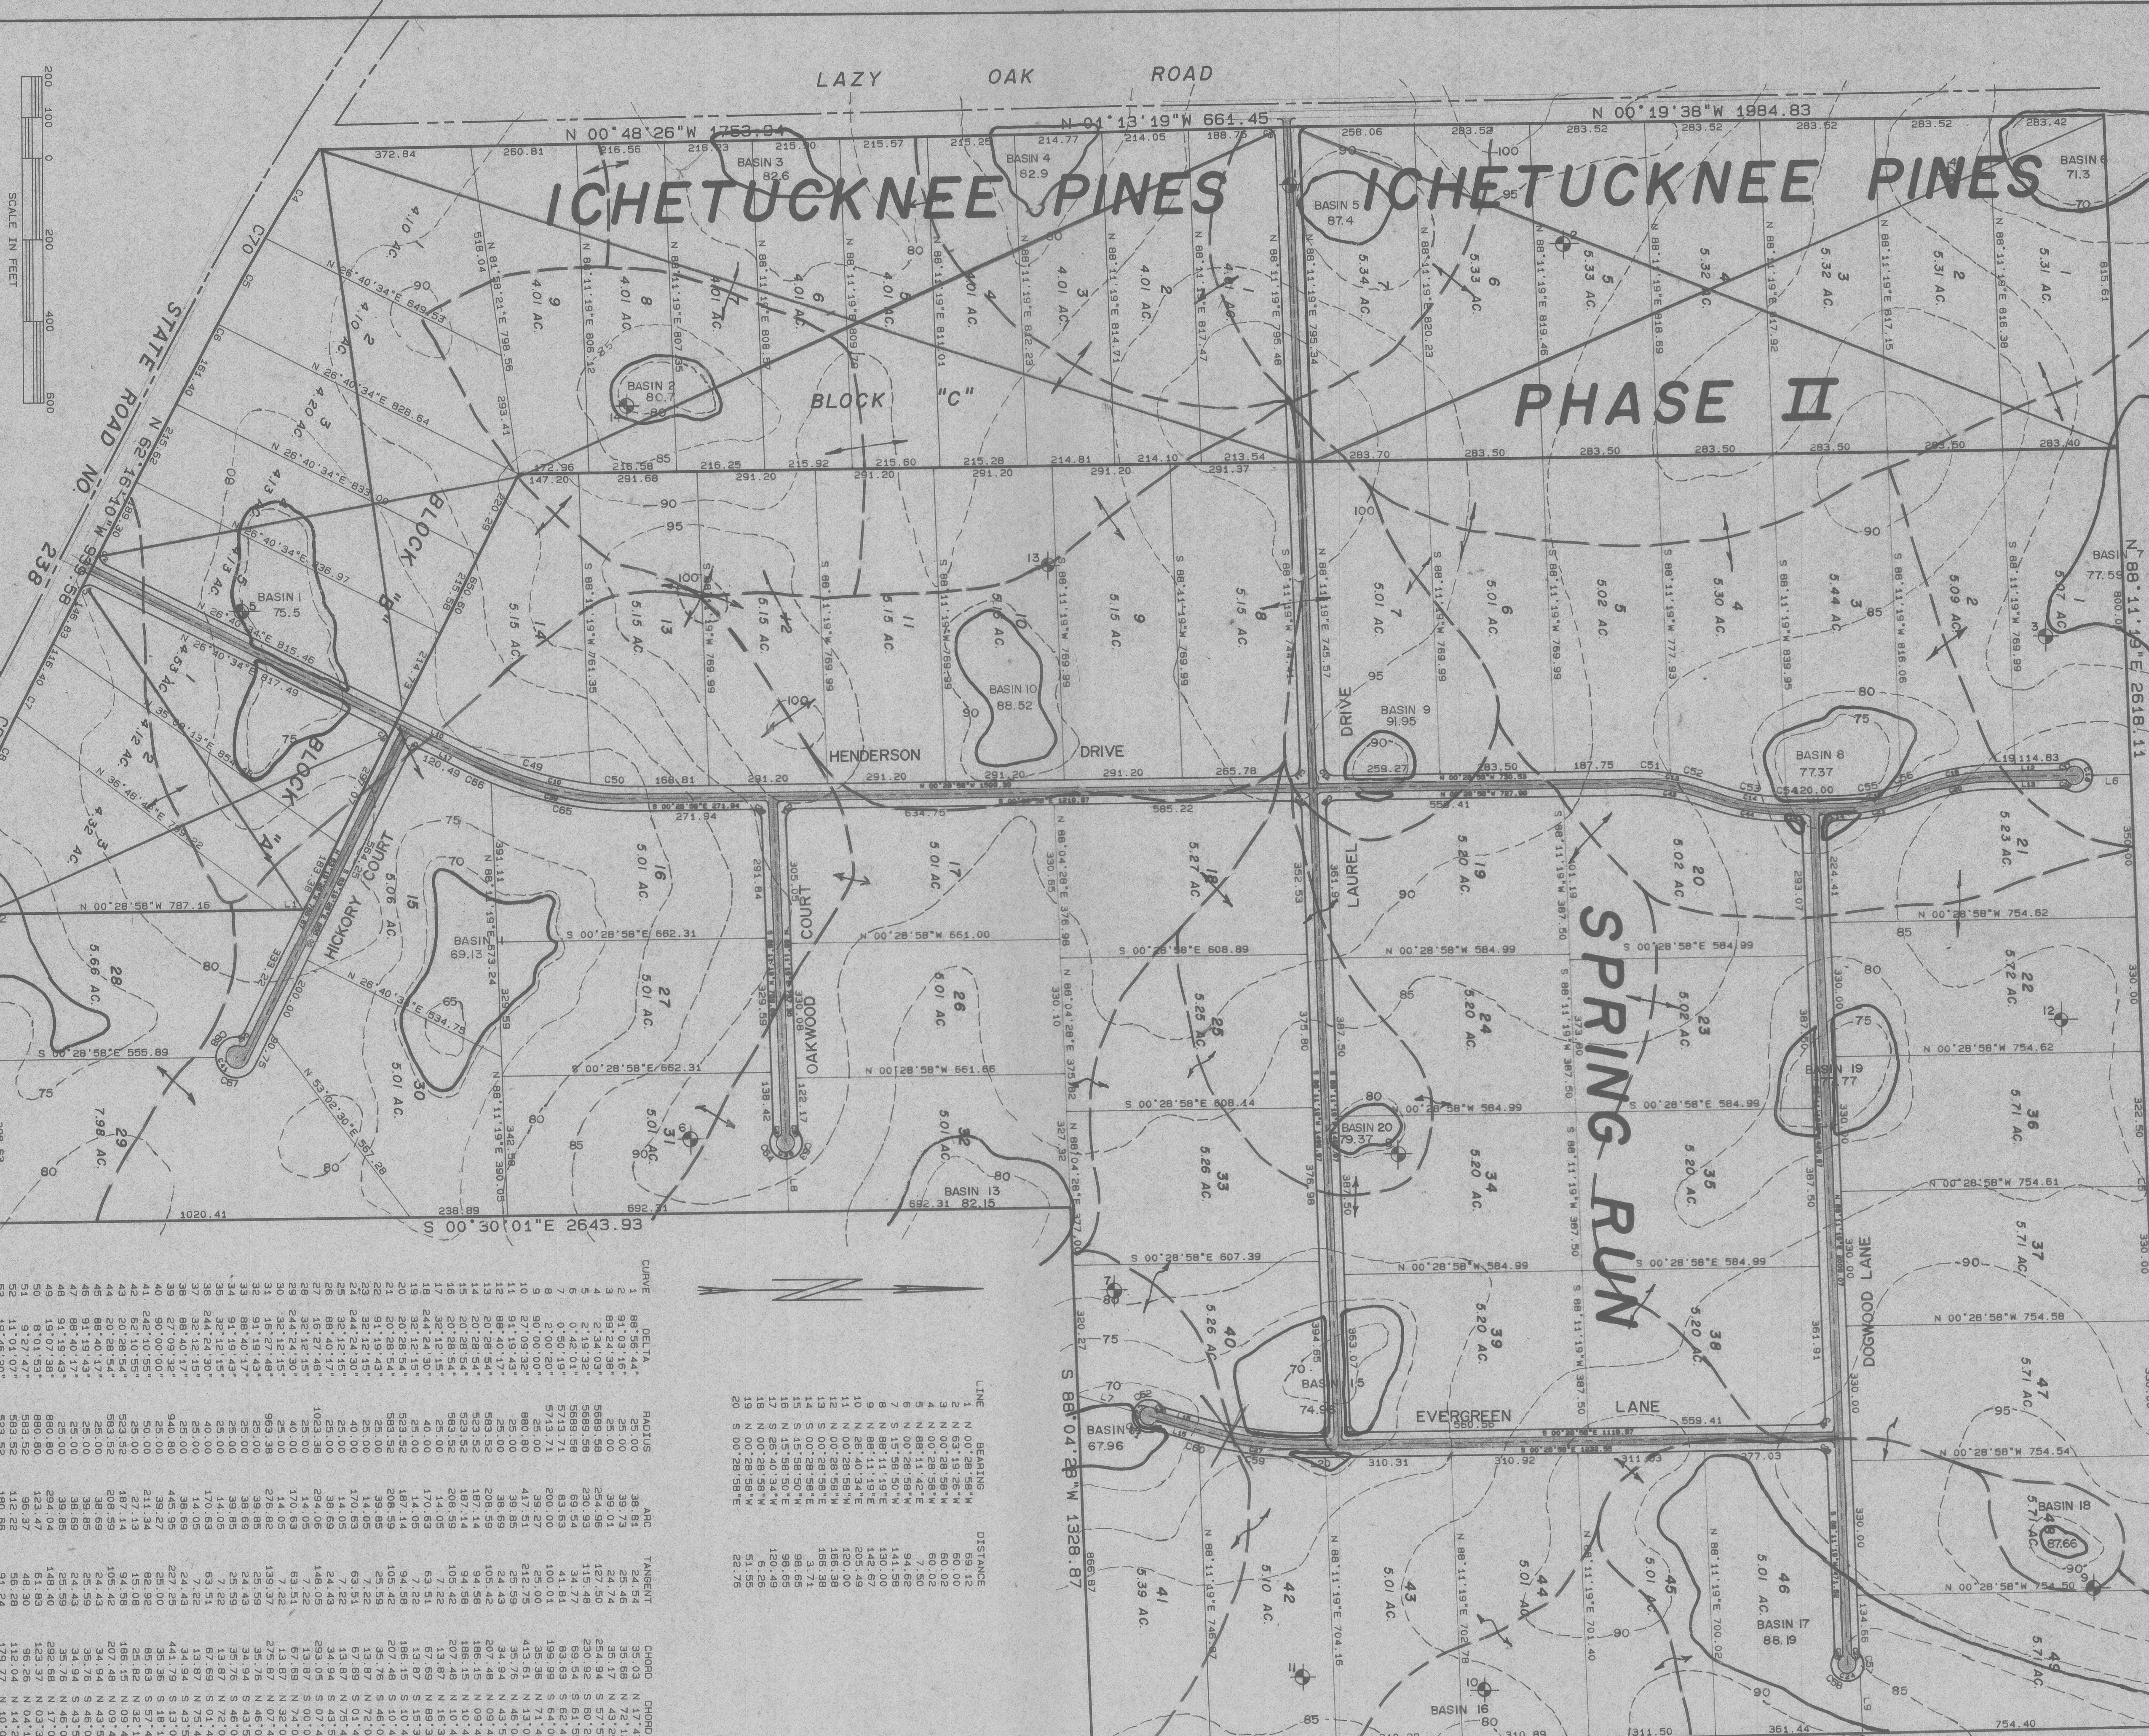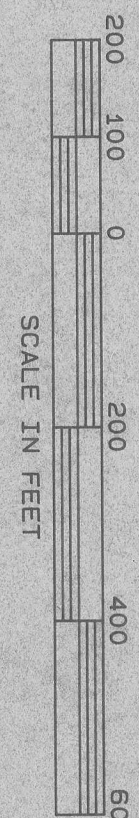

BASIN 6
AREA = 41.44 AC
SLOPE = 5%
LENGTH OF TRAVEL = 1400'
Tc = 646
SOIL TYPE = ALBANY - BLANTON
Qp = 19 cfs

BASIN 7
AREA = 10.009 AC
SLOPE = 2.08%
LENGTH OF TRAVEL = 600'
Tc = 382 HRS
SOIL TYPE = ALBANY - BLANTON
Qp = 41 cfs

NOTE:
SEE DRAINAGE SCHEDULE
SHEET 3 OF 6

BASIN 12
AREA = 15.794 AC
SLOPE = .58%
LENGTH OF TRAVEL = 1300'
Tc = 332
SOIL TYPE = BONNEAU
Qp = 60 cfs

CURVE	DELTA	RADIUS	ARC	TANGENT	CHORD
1	88°56'44"	25.00	38.81	24.54	35.03
2	91°03'18"	25.00	39.73	25.46	35.88
3	89°24'38"	25.00	39.01	24.74	35.00
4	92°13'32"	25.00	40.14	25.81	36.12
5	90°42'01"	25.00	38.59	24.37	34.77
6	92°00'19"	25.00	39.63	25.41	35.83
7	91°13'17"	25.00	38.69	24.33	34.77
8	92°00'20"	25.00	39.63	25.41	35.83
9	91°13'17"	25.00	38.69	24.33	34.77
10	92°00'20"	25.00	39.63	25.41	35.83
BASIN 16
AREA = 4.959 AC
SLOPE = 1.67%
LENGTH OF TRAVEL = 600'
Tc = 105 HRS
SOIL TYPE = ALBANY - BLANTON
Qp = 20 cfs

THE PATTEN CORPORATION SOUTH ATLANTIC
P.O. BOX 2298
LAKE CITY, FL 32056 (904) 755-4606

SCALE: 1" = 40'
DATE: 11/15/87

ICHETUCKNEE PINES SUBDIVISION
SITE PLAN

DRAWN BY: W. J. 87
2 OF 6